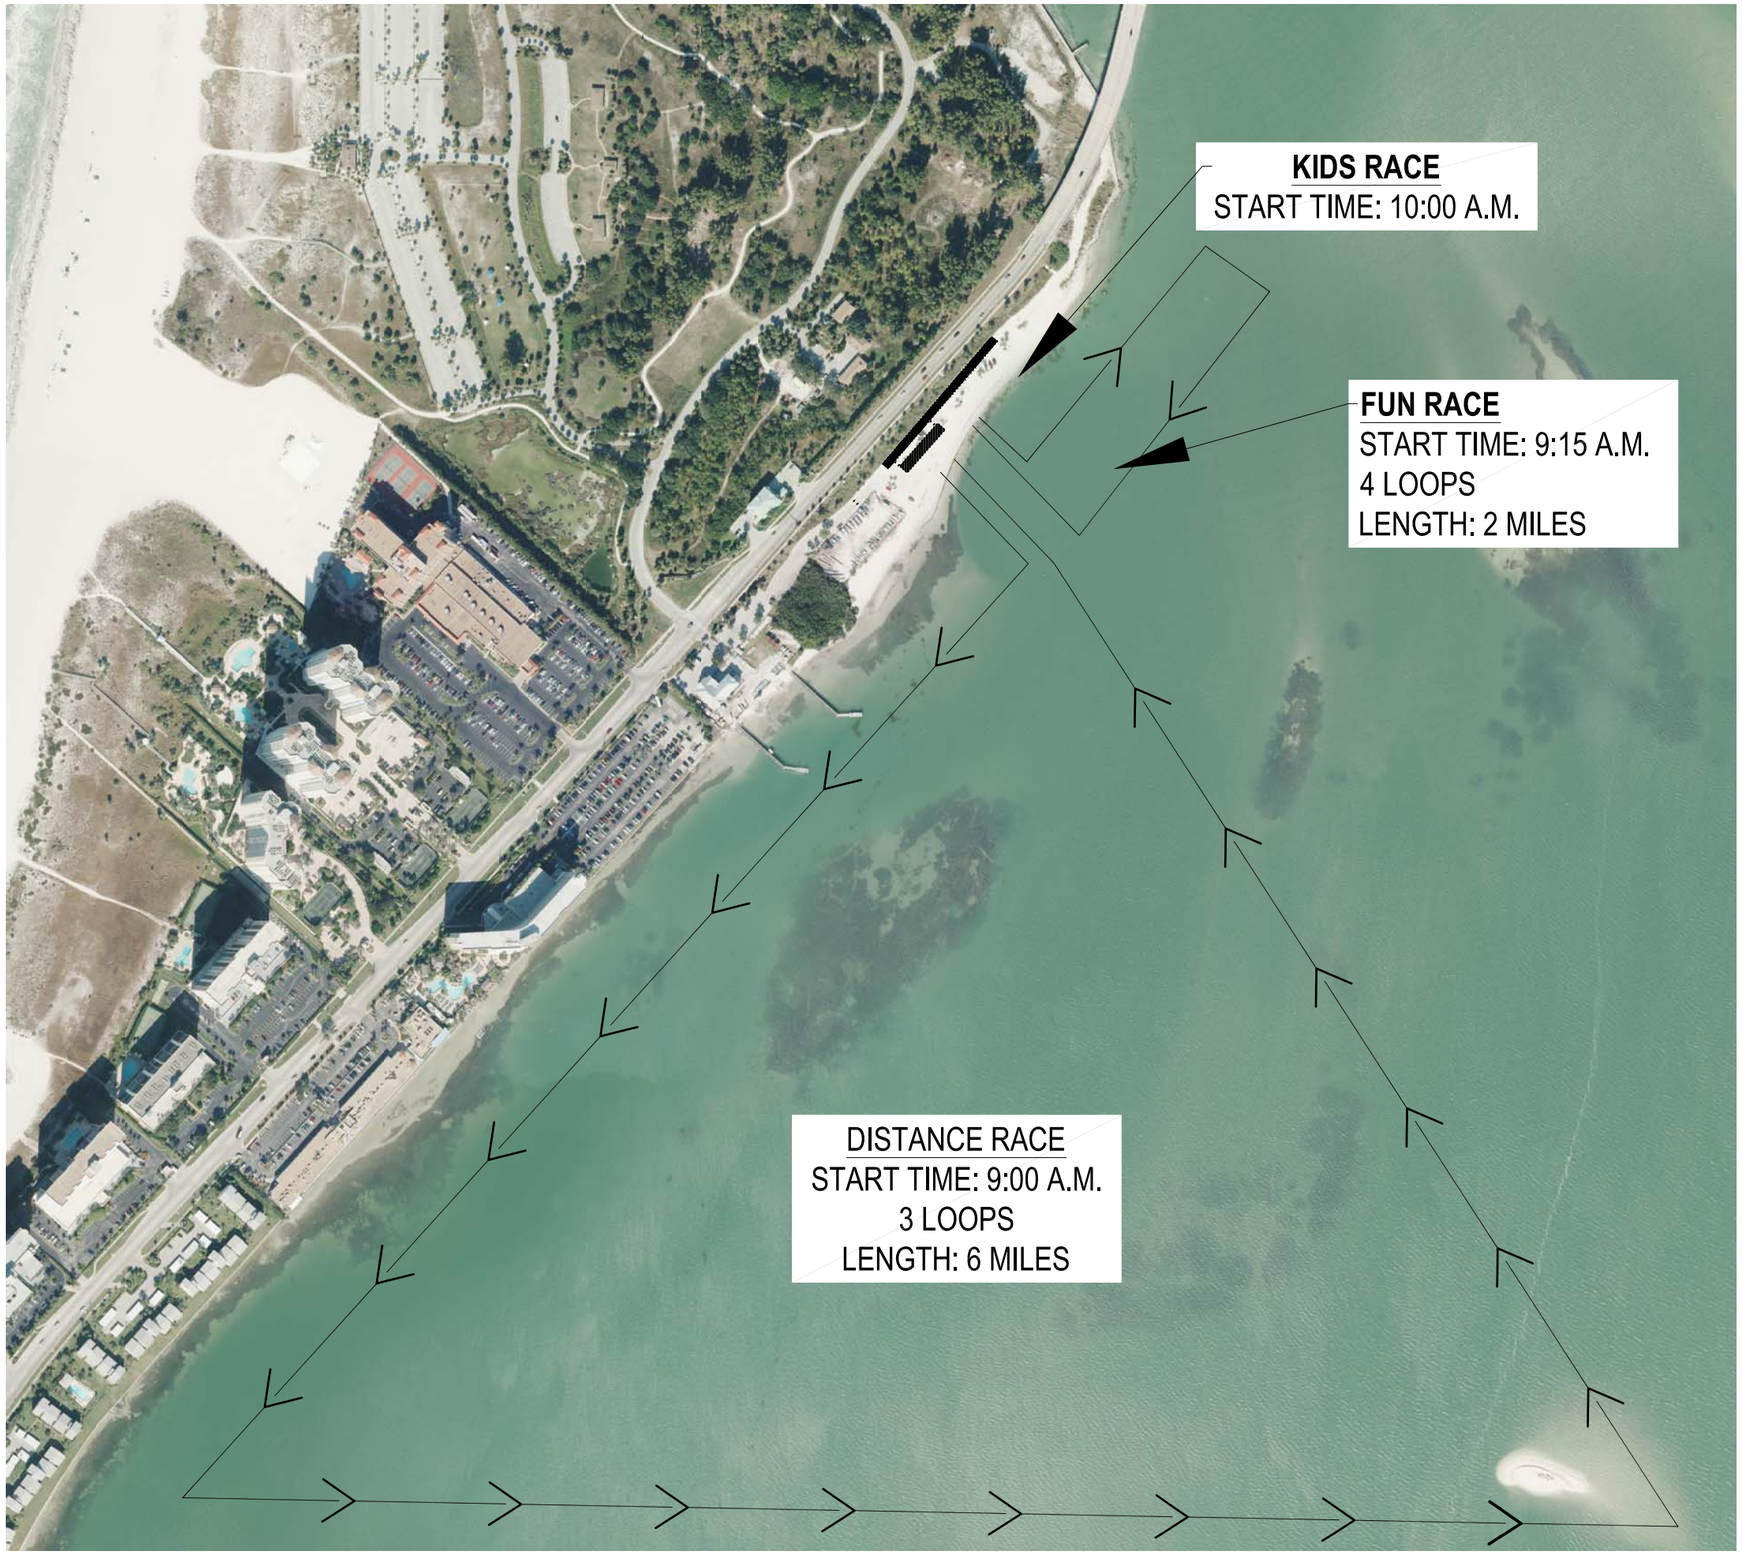


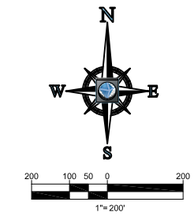


VICINITY MAP
N.T.S.

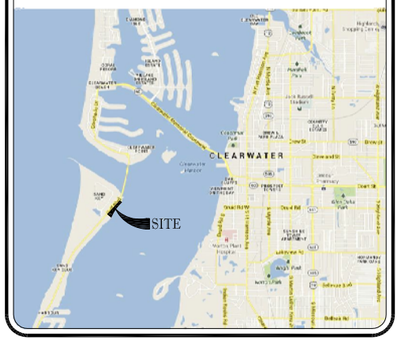


--
--

DRAWN BY: PMP
CHECKED BY: GRR
DATE: 06/04/2013
SCALE: AS NOTED
CAD I.D.: PADDLEFORACURE-CONCEPT

PROJECT:

**PADDLE TO CURE DIABETES**

FOR

101 GULFVIEW BOULEVARD
CITY OF CLEARWATER
PINELLAS COUNTY, FLORIDA

SHEET TITLE:

**RACE COURSE PLAN**

SHEET NUMBER:

OF 1

REVISION 0

Printed on Thursday, July 25, 2013, 8:12 PM by Gregory Roth
J:\GROTH\JOB\ PADDLE TO CURE\PADDLEFORACURE-CONCEPT------LAYOUT: SITE (2)